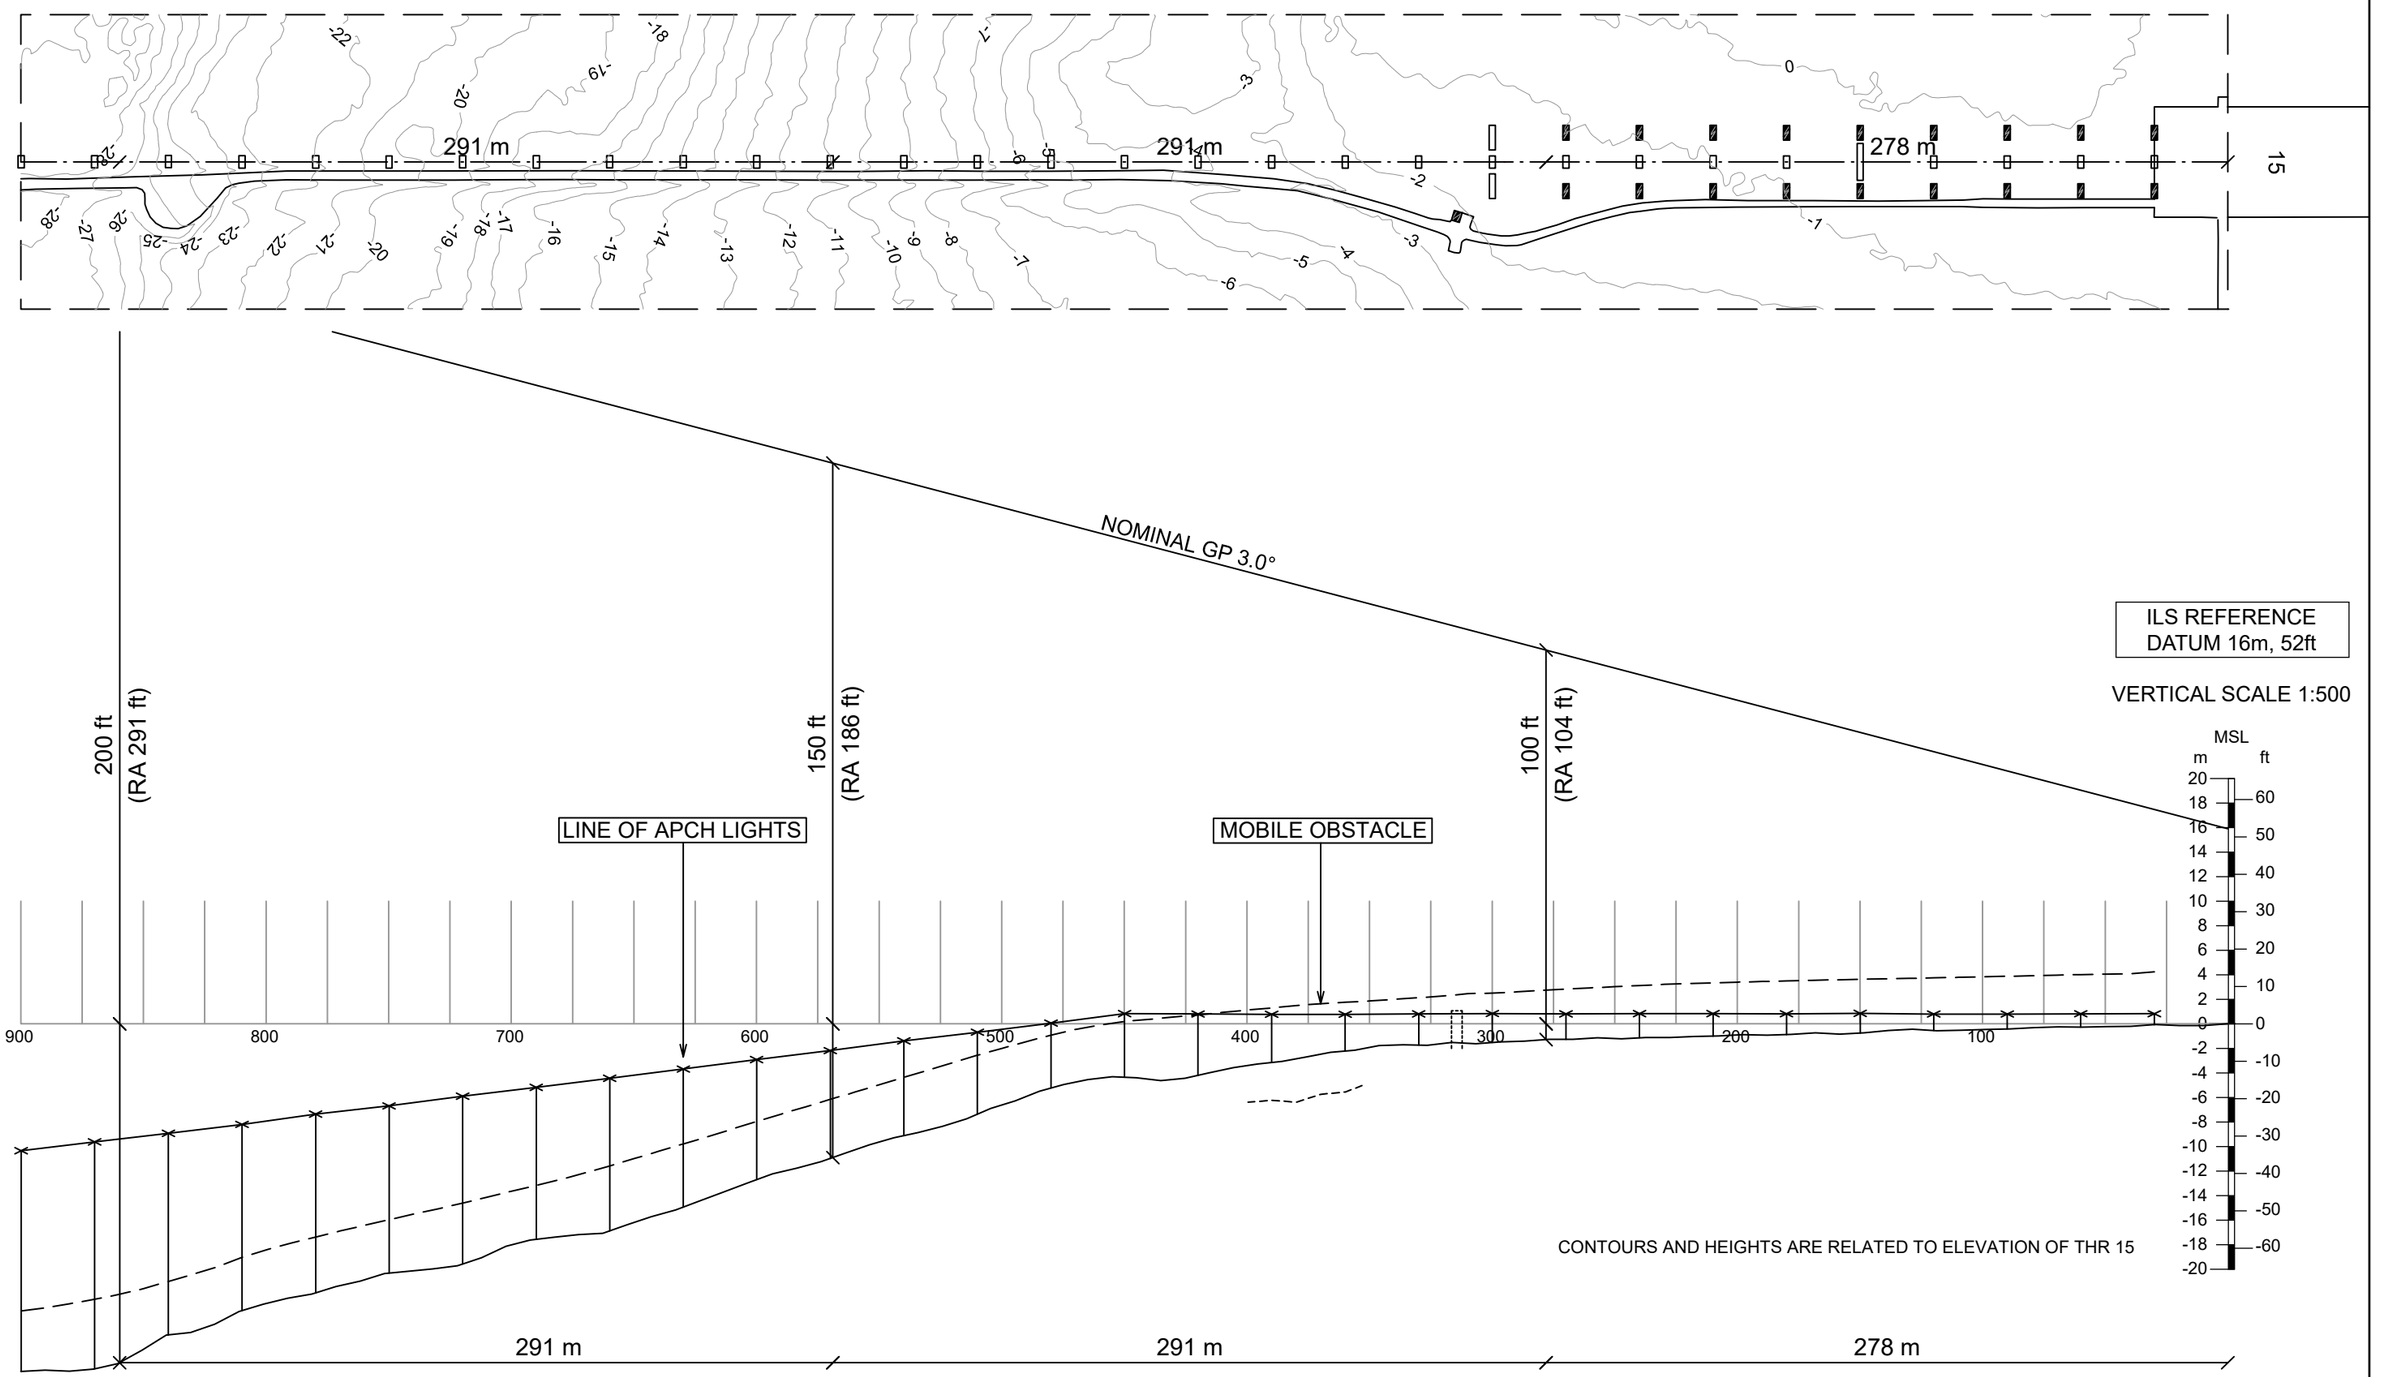

LEGEND			
APCH LIGHT (IN PROFILE)		APCH LIGHT IN PLANE	
BUILDING OR LARGE STRUCTURE		CENTER LINE PROFILE	
COUTOUR	2	DEVIATION AT LEAST ± 3 m FROM CENTER LINE PROFILE	