DIMENSIONS AND HEIGHTS IN METRES UNLESS OTHER INDICATED	**PRECISION APPROACH TERRAIN CHART-ICAO**	**STOCKHOLM/ARLANDA SWEDEN**	**AD 2-ESSA 3-9 PATC RWY 01R**

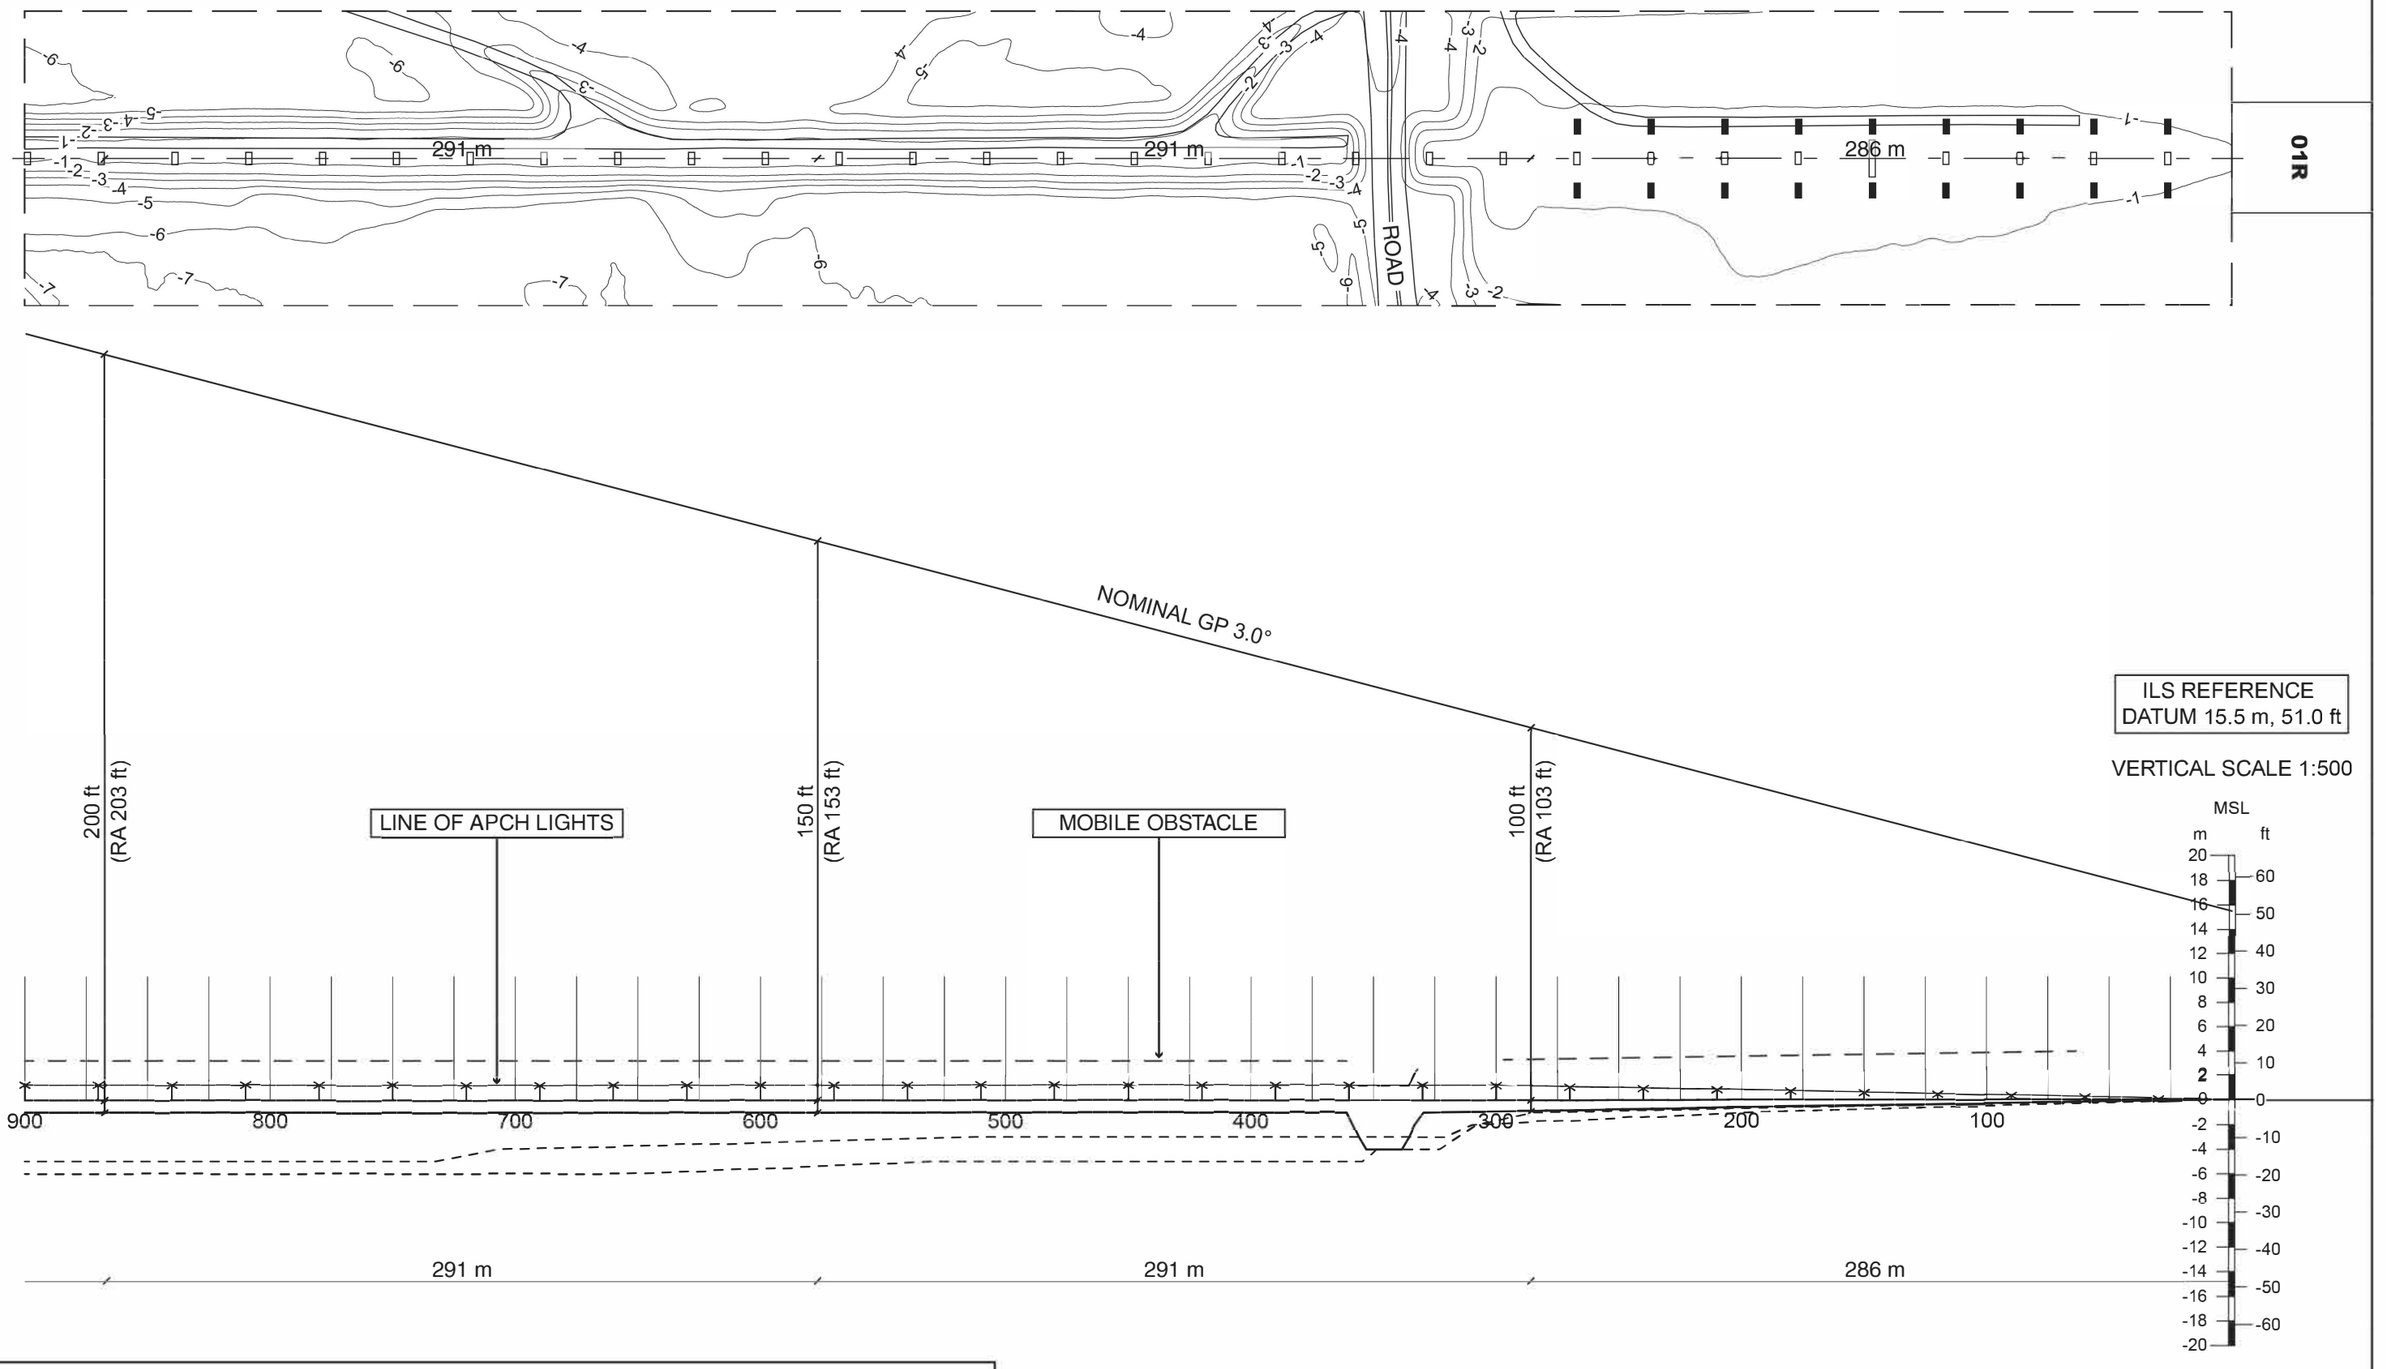

LEGEND			
APCH LIGHT (IN PROFILE)		APCH LIGHT IN PLANE	
BUILDING OR LARGE STRUCTURE		CENTRE LINE PROFILE	
CONTOUR LINE	2	DEVIATION AT LEAST ± 3 m FROM CENTRE LINE PROFILE	

HORIZONTAL SCALE 1:2 500

ft 0 200 500 1000

m 0 25 50 100 150 200 250 300

CONTOURS AND HIGHTS ARE RELATED TO ELEVATION OF RWY 01R

LFV		CHANGE: Editorial.	AIRAC AIP AMDT 3/2025

ESSA PATC RWY 01R
12 JUN 2025